



COMAL COUNTY

ENGINEER'S OFFICE

Permit of Authorization to Construct Utilities within the Right-of-Way
Permit Valid for One Year From Date Issued

Permit Number: 107601

Date Issued: 10/8/2026

Permit Type: Utility Permit - Pavement Cut

This permit is hereby given to: Javier Quintanilla

To start construction of a Utility Permit located at: S Old Bastrop Rd

**This Permit to Construct must be available on the job site when
working in County Right-of-Way**

When all work has been completed, notify the County Engineer in writing.

Email notices to cceo@comalcounty.gov with the subject titled: Utility Permit #,

Mail notices to 195 David Jonas Drive, New Braunfels TX 78132 Attn: ROW Inspector or

Fax to (830)608-2078

Authorized Signature

10-08-2026

Date



UTILITY PERMIT APPLICATION PAVEMENT CUT

1. APPLICANT INFORMATION (Please Print or Type)

Permit Number 107601

Applicant Name Crystal Clear Special Utility District Project Contact Name Aaron Terrazas - America's Construction
Mailing Address 2370 FM 1979 City San Marcos State Texas Zip 78666
Phone 830-372-1031 Cell 512-395-4939 Email _____

2. PUBLIC UTILITY INFORMATION

Public Utility Name Crystal Clear Special Utility District Email javier@crystalclearsud.org Phone 5127383377
Mailing Address 2370 FM 1979 City San Marcos State Texas Zip 78666

3. LOCATION

Address, Subdivision and Unit Number or Road Name S Old Bastrop Rd

Perpendicular Pavement Cut, Provide X,Y Coordinates at the Center of the Cut 29.79102 N, 98.02173 W

Non-Perpendicular Pavement Cut, Provide X,Y Coordinates at the Start(From) of the Cut and the X,Y Coordinates at the End (To) of the Cut

From (X,Y) _____ To (X,Y) _____

[SEE EXAMPLE SHEET FOR X, Y PAGE 4](#)

4. CONSTRUCTION DESCRIPTION

Utility Type: ☐ Cable ☐ Electric ☐ Fiber Optic ☐ Gas ☐ Sanitary Sewer ☐ Storm Sewer
☐ Telephone ☒ Water ☐ Other _____
Length of Utility 38' Type of Pipe HDPE Pipe Size and Grade 1 1/2" HDPE 4710 CTS 25'

5. OPEN TRENCH FEES

☐ Asphalt - \$4 Per Linear Foot or \$150 Per Pavement Cut, Whichever is Less Total Length of Pavement Cut _____ Amount Due _____
☐ Gravel - \$2 Per Linear Foot or \$100 Per Pavement Cut, Whichever is Less Total Length of Pavement Cut _____ Amount Due uintanill

6. SITE PLAN

Attach a site plan or survey showing the proposed work to be done across the county road or in the public right-of-way for preliminary review, more detailed drawings may be required before a permit can be issued, see example site plan on page 4. Alternative to a site plan, you may provide GIS Files (.CPG, .DBF, .PRJ, .SHP and .SHX).

7. SIGNATURE OF APPLICANT

All construction must be completed in accordance with the Title 4 - Comal County Public Right-of-Way Order for Private Construction within Public Right-of-Way.

The Applicant hereby acknowledges and agrees to be strictly bound to Commissioners' Court of Comal County in ensuring that all provisions, conditions and requirements attached to the issuance of the utility road crossing permit(s) under the Title 4 - Comal County Public Right-of-Way Order for Private Construction within Public Right-of-Way will be faithfully and fully complied with.

The permit applicant understands and agrees that the County Engineer, or his authorized agent, may make scheduled or unscheduled inspections of the construction upon the issuance of the permit. If the permit applicant is a corporation, partnership or other legal entity other than a natural person, then the undersigned acting as the authorized representative of said entity will be responsible for ensuring the entity's compliance with all provisions, conditions and requirements of the utility permit.

COMAL COUNTY HEREBY DISCLAIMS ALL REPRESENTATIONS AND WARRANTIES, EXPRESSED OR IMPLIED, INCLUDING BUT NOT LIMITED TO THE IMPLIED WARRANTIES OF MERCHANTABILITY, FITNESS FOR A PARTICULAR PURPOSE AND NON-INFRINGEMENT. THE ISSUANCE OF THIS PERMIT DOES NOT ABSOLVE THE APPLICANT FROM THE NEED TO OBTAIN ANY OTHER LAND RIGHTS OR PRIVATE, LOCAL, STATE OR FEDERAL PERMITS THAT MAY BE REQUIRED FOR THE PLACEMENT OF THE IMPROVMENTS.

In no way does Comal County's issuance of a permit, under this Title, constitute an endorsement or warranty of the Applicant or the quality of the Applicant, Applicant's officer, agent or employee's workmanship.

Start of construction of the Utility Improvement shall not commence until the Permit to Construct has been issued by the County Engineer.

I, Javier Quintanilla, the undersigned, have carefully reviewed this application and my answers to all

questions. To the best of my knowledge, the answers are all true and correct. In addition, I affirmatively consent to the online posting/public release of my e-mail address associated with this permit application, as applicable.

SIGNATURE of Applicant/Agent or Attorney Javier Quintanilla Date 10-08-2026

Existing 2" Water Main
to be used as casing - Depth is 30"

2" Grey PVC Casing
w/ 1 1/2" HDPE service

10' x 10' Bore Pit

York Creek

15'
15'
38'

Old Bastrop Rd

Pavement Cut area 10' x 10'

10' x 10' Bore Pit

Existing 6" Water Main - Depth is 36"

30'





COMAL COUNTY
ENGINEER'S OFFICE

UTILITY PERMIT APPLICATION CHECKLIST

Staff will complete shaded items

--	--

Date Received

Initials

--

Permit Number

Instructions:

Place a check mark next to all items that apply. This Utility Permit Application Checklist **must** accompany the completed application.

Utility Permit (Pavement Cut, Non-Pavement Cut and Aerial)

Required Items

- ☐ Completed Application
- ☐ Site Plan/Survey showing the proposed work to be done in the public right-of-way

Recommended Items

- ☐ GIS Files (.CPG, .DBF, .PRJ, .SHP and .SHX)

Utility Pavement Cut Fees

- ☐ Required Permit Fee
 - Asphalt - \$4 Per Linear Foot or \$150 Per Pavement Cut, whichever is less
 - Gravel - \$2 Per Linear Foot or \$100 Per Pavement Cut, whichever is less

Utility Permitting Process

Step 1: Submit Application

Step 2: Schedule On-Site Meeting - Contact the Right-of-Way Inspector to arrange an on-site meeting to finalize the application. Typically the Permit to Construct is issued during the on-site meeting.

Contact Information: Office: (830) 608-2090

Step 3: Schedule Final Inspection - When construction is complete, the applicant will notify the County Engineer in writing. Email notices to contact2@co.comal.tx.us with the Subject Line: Utility Permit #, mail notices to 195 David Jonas Dr New Braunfels, TX 78132 Attn: ROW Inspector or Fax notices to (830)608-2078

Step 4: Permit Issued - Upon completion of the final inspection the permit will be issued.

I affirm that I have provided all information required for my Utility Permit and that this application constitutes a completed Utility Permit Application.

Javier Quintanilla

Signature of Applicant


10-08-2026

Date


☐ COMPLETE APPLICATION

Check No. _____ Receipt No. _____

☐ INCOMPLETE APPLICATION
(Missing Items Circled, Application Refeused)

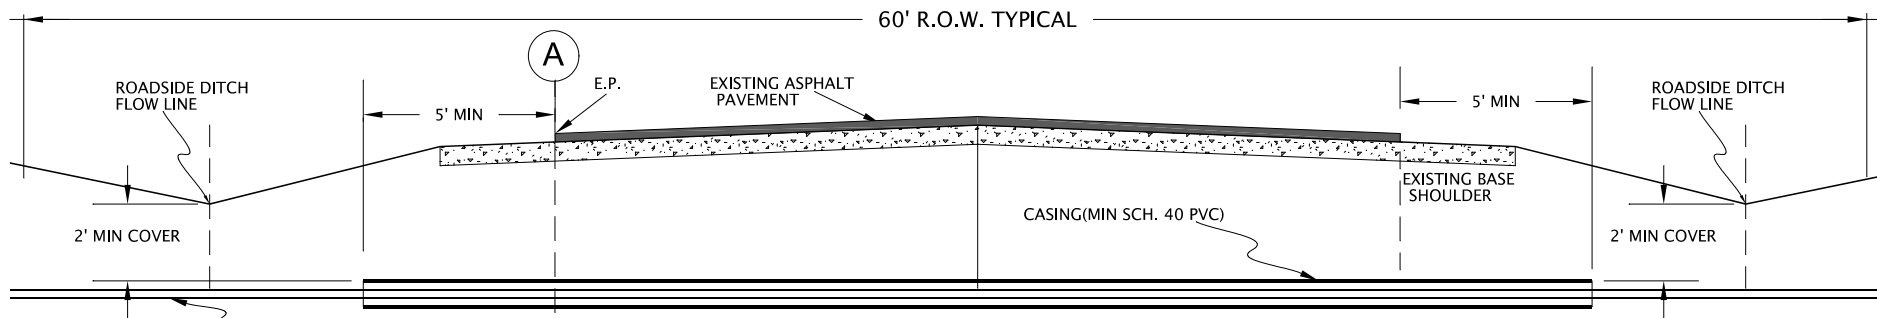

ROAD CROSSING PROFILE

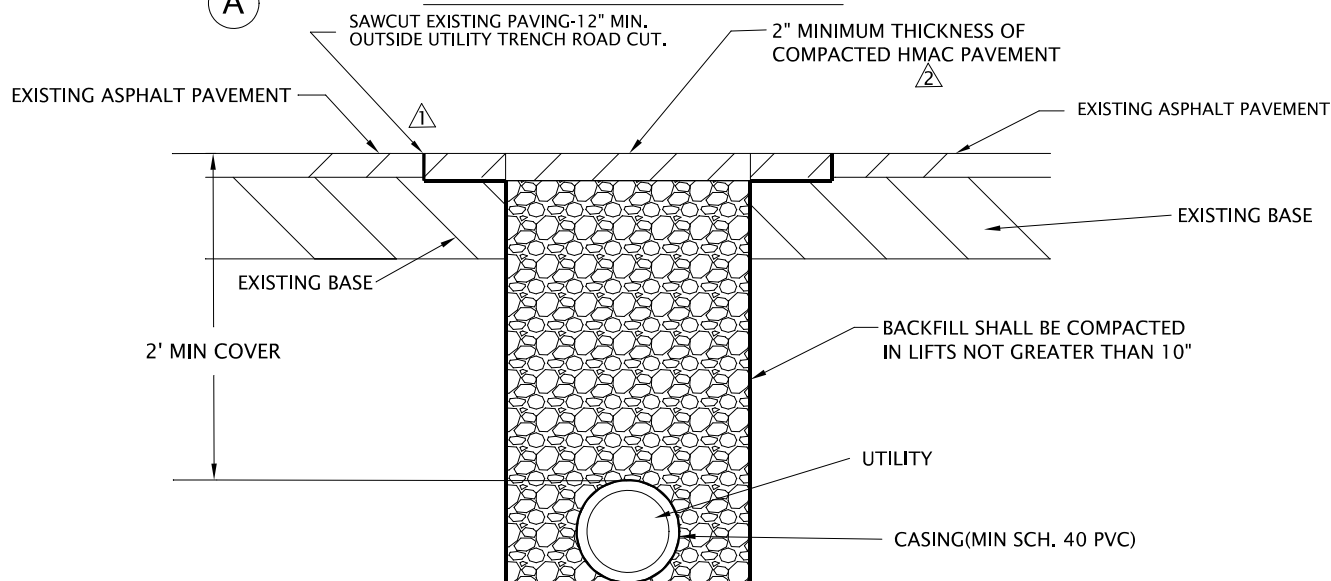

SECTION A-A

BACKFILL MATERIAL SHALL BE SUITABLE BASE MATERIAL SUCH AS SAND, GRAVEL, CRUSHED STONE OR SLAG, OR FLOWABLE BACKFILL (TxDOT SPEC ITEM 401).

CALICHE OR EXISTING MATERIAL SHALL NOT BE USED TO BACKFILL THE UTILITY EXCAVATION.

BACKFILL SHALL BE WETTED TO OPTIMUM MOISTURE AND COMPACTED TO NO LESS THAN 95% OF MAXIMUM DENSITY.

NO VALVE BOXES, MANHOLES, OR OTHER UTILITY SERVICE INFRASTRUCTURE SHALL BE ALLOWED WITHIN THE PAVED AREAS OF THE ROADWAY.

ALL UTILITIES PERMITTED WITHIN COUNTY RIGHT-OF -WAY WILL MAINTAIN A MINIMUM 2 FEET OF COVER OR GREATER.

NOTE:

THIS TYPICAL ROAD CROSSING CROSS SECTION SHOWS PART OF THE REQUIREMENTS OF CHAPTER 43 IN TITLE 4. THIS DRAWING DOES NOT SUPERSEDE OR REMOVE ANY REQUIREMENTS OF TITLE 4.

**Comal County
Road Department**
195 David Jonas Drive
New Braunfels, TX 78132
Phone: (830) 608-2090
Fax: (830) 608-2009

TYPICAL UTILITY ROAD CROSSING

Date: 02/16/17

Drawn by: DCV

Checked by: RHB

REVISIONS

No.	Date:
1	03/23/17
2	01/23/19

SCALE: N.T.S.


Sheet 1 of 1



UTILITY LOCATION REQUIREMENTS

THE PURPOSE OF THE LOCATION REQUIREMENTS IS TO PROVIDE MORE
ACCURATE MAPPING, AWARENESS, AND PROTECTION OF THE
UTILITIES WITHIN THE COUNTY RIGHT-OF-WAY.

UTILITY PAVEMENT CUT & NON-PAVEMENT CUT EXAMPLE

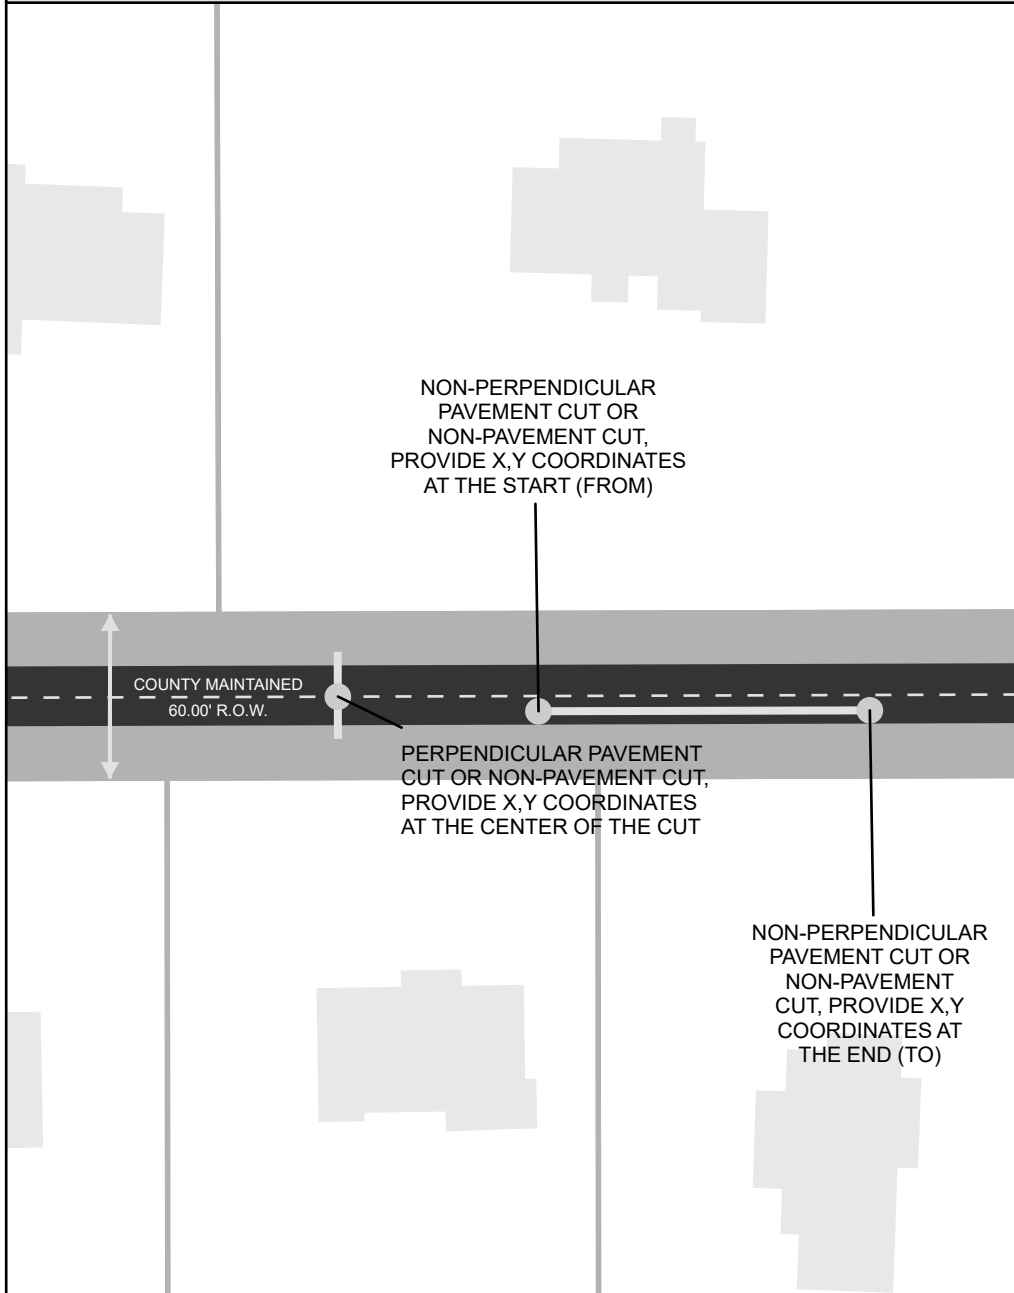

UTILITY AERIAL EXAMPLE

